Cubic Designs Inc.

16770 WEST VICTOR ROAD
NEW BERLIN, WI 53151
262-789-1966 800-826-7061 FAX: 262-789-1970

STAIR WITH MESH RAIL

DETAIL 45EM

STAIR

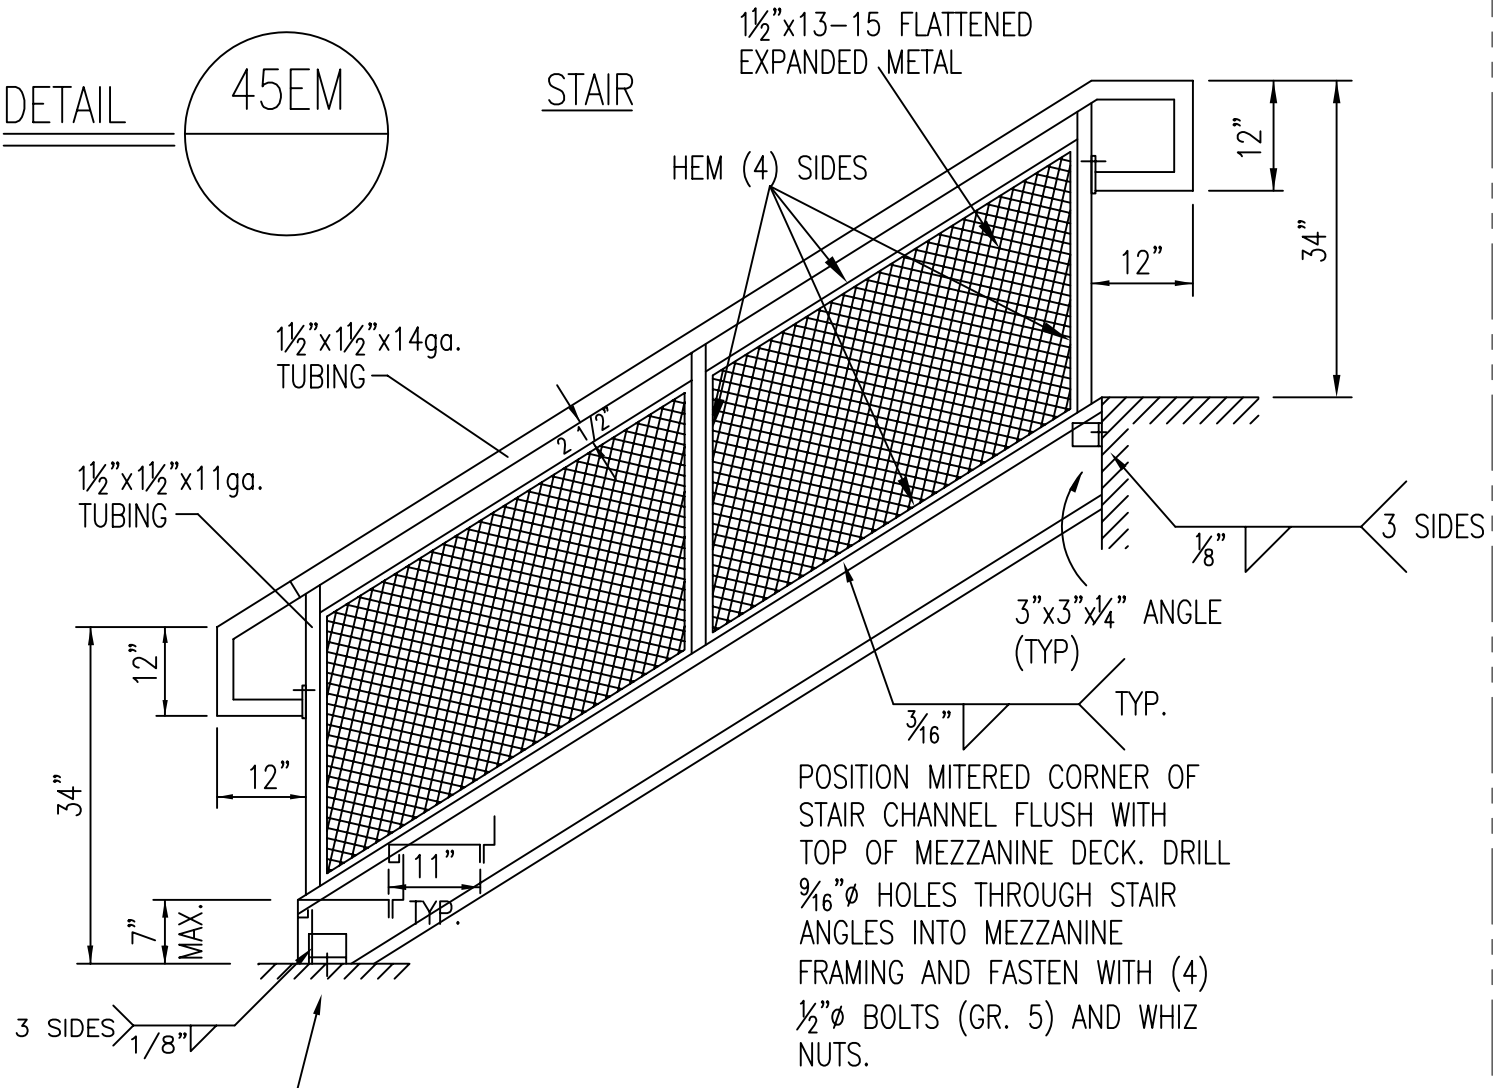

POSITION MITERED CORNER OF STAIR CHANNEL FLUSH WITH TOP OF MEZZANINE DECK. DRILL 9/16"ø HOLES THROUGH STAIR ANGLES INTO MEZZANINE FRAMING AND FASTEN WITH (4) ½"ø BOLTS (GR. 5) AND WHIZ NUTS.

ANCHOR BASE OF STAIR WITH (2) ½"ø WEDGE ANCHORS INTO SLAB.

SECTION THROUGH CENTER OF STAIR

USE (4) ⅜"ø BOLTS PER TREAD TO INSTALL EACH TREAD TO STAIR STRINGER.

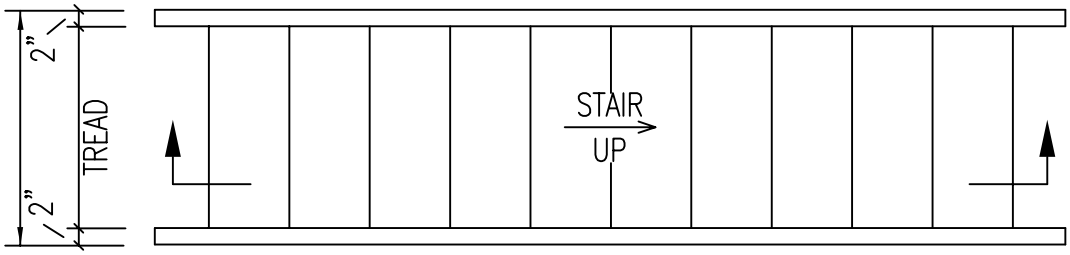

STAIR PLAN